NMBGMR Open-File Geologic Map 95
Last Modified September 2019

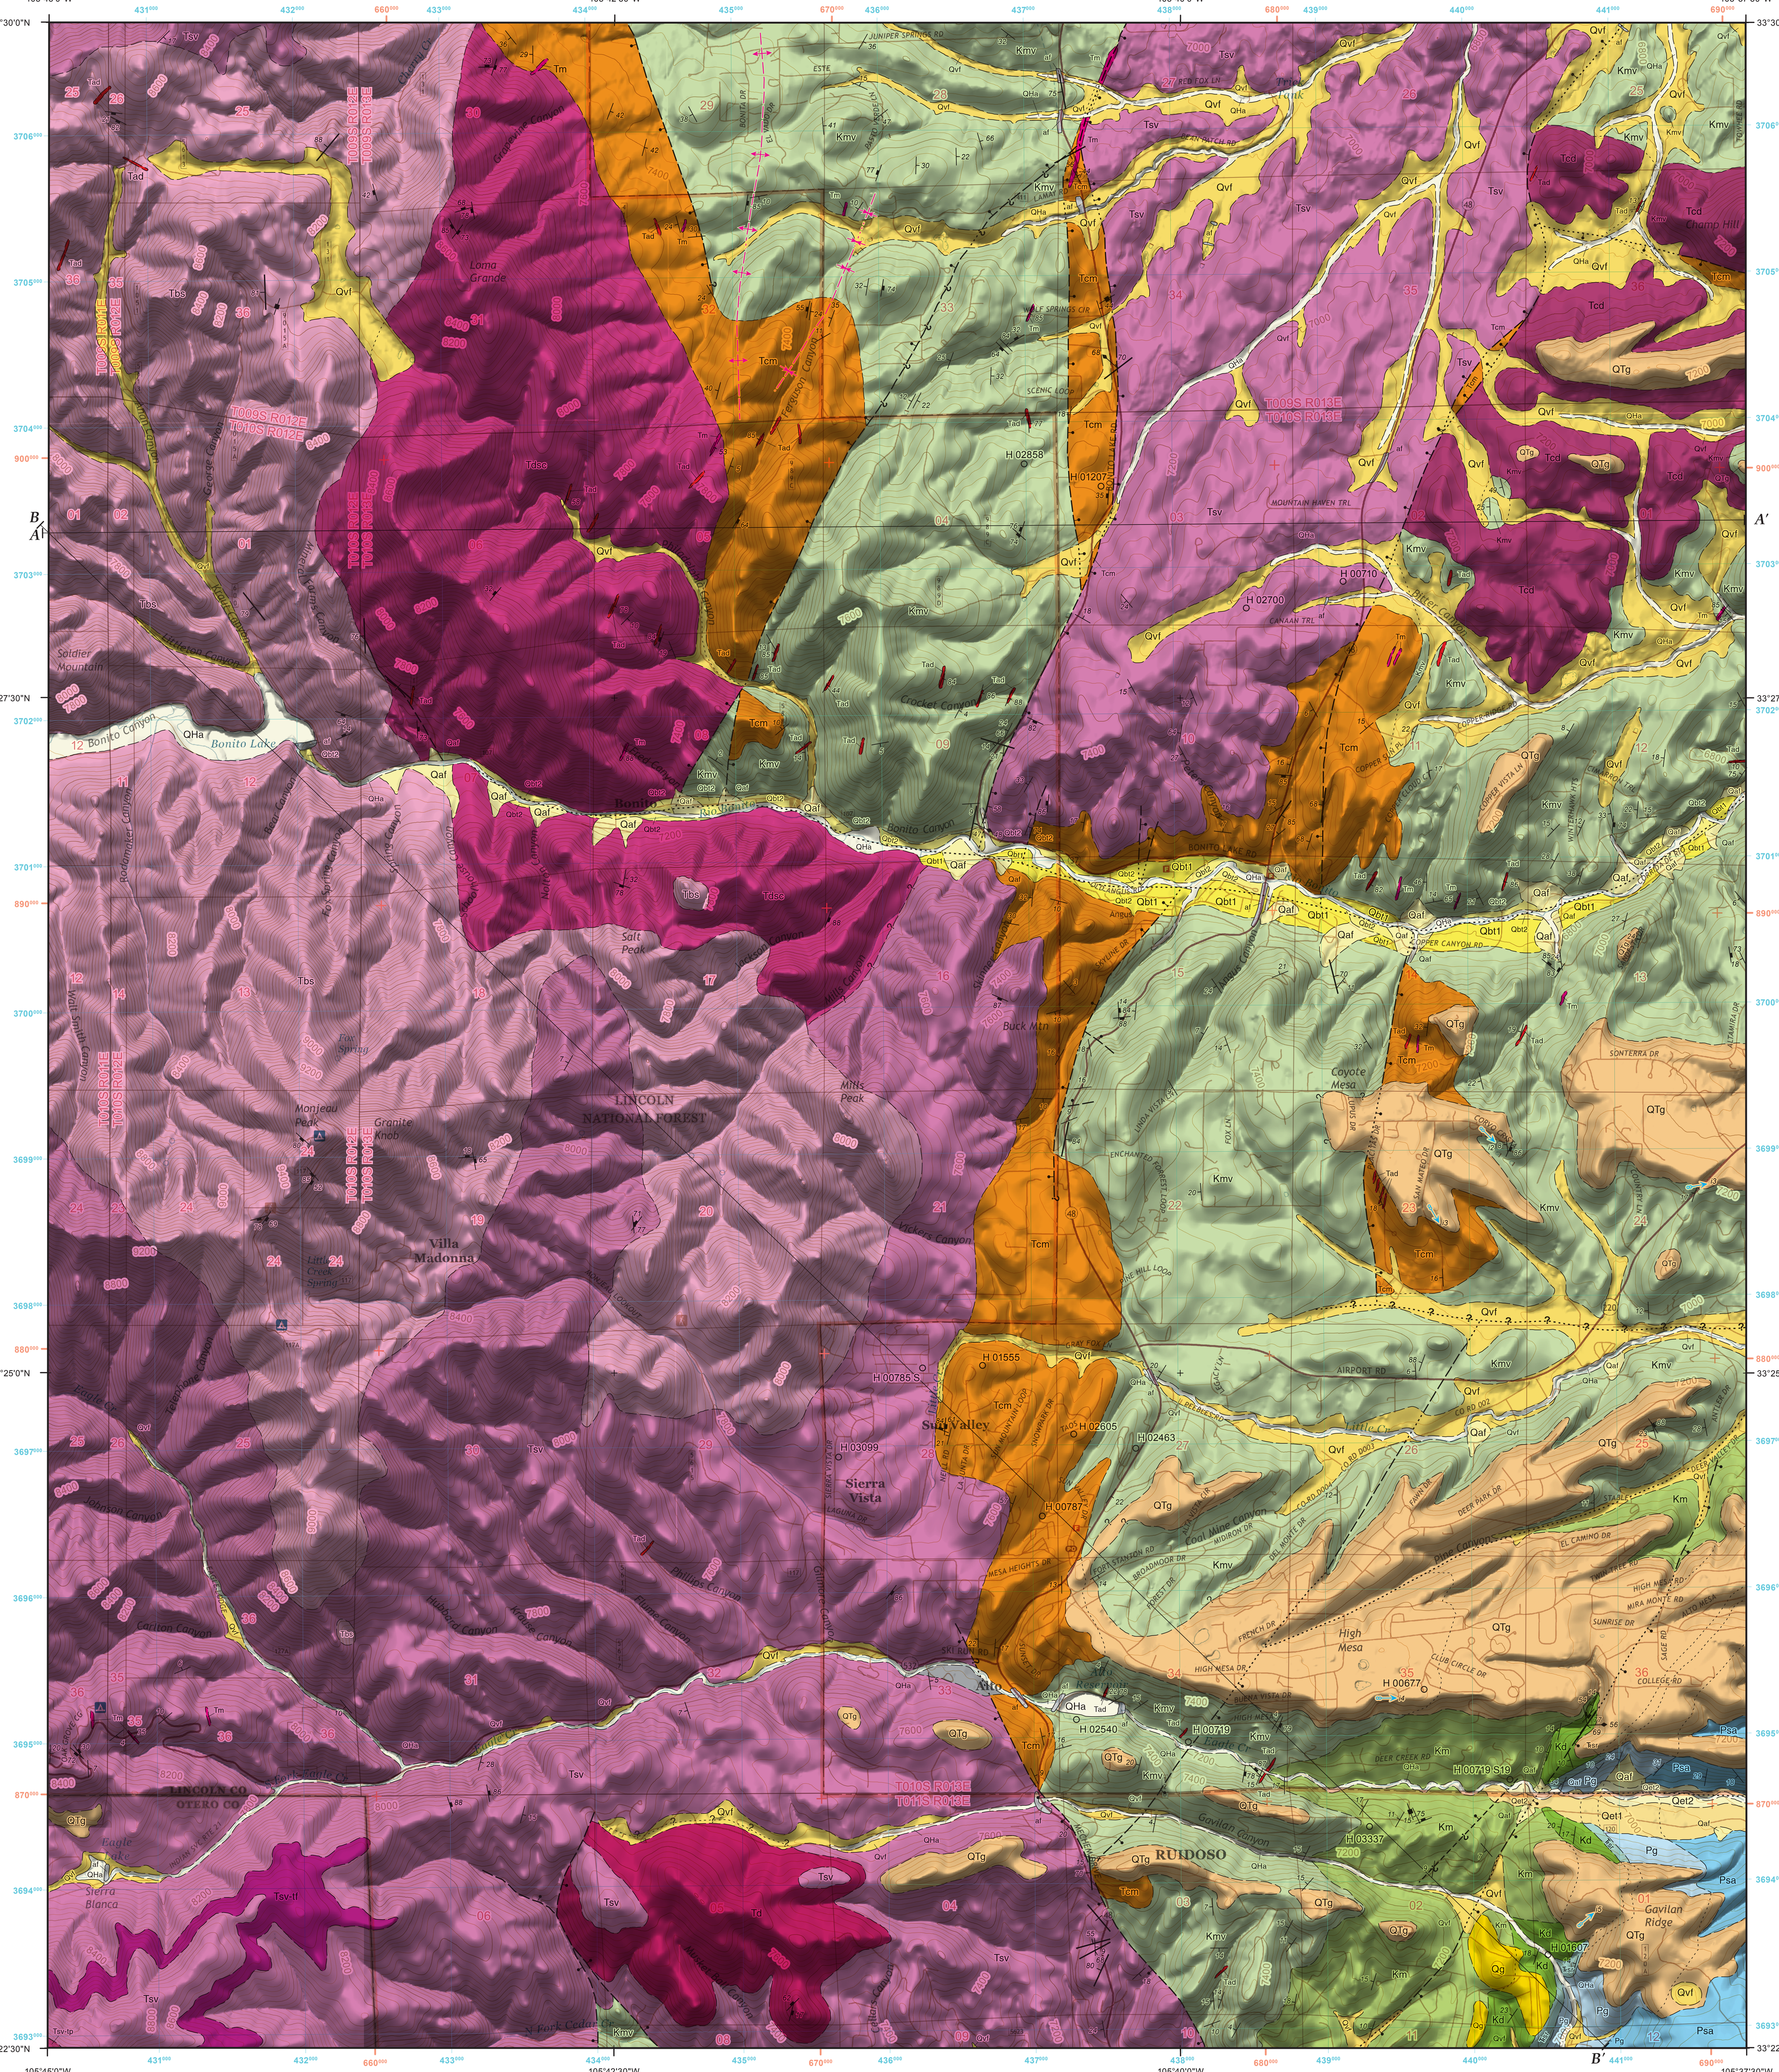

Correlation of Map Units

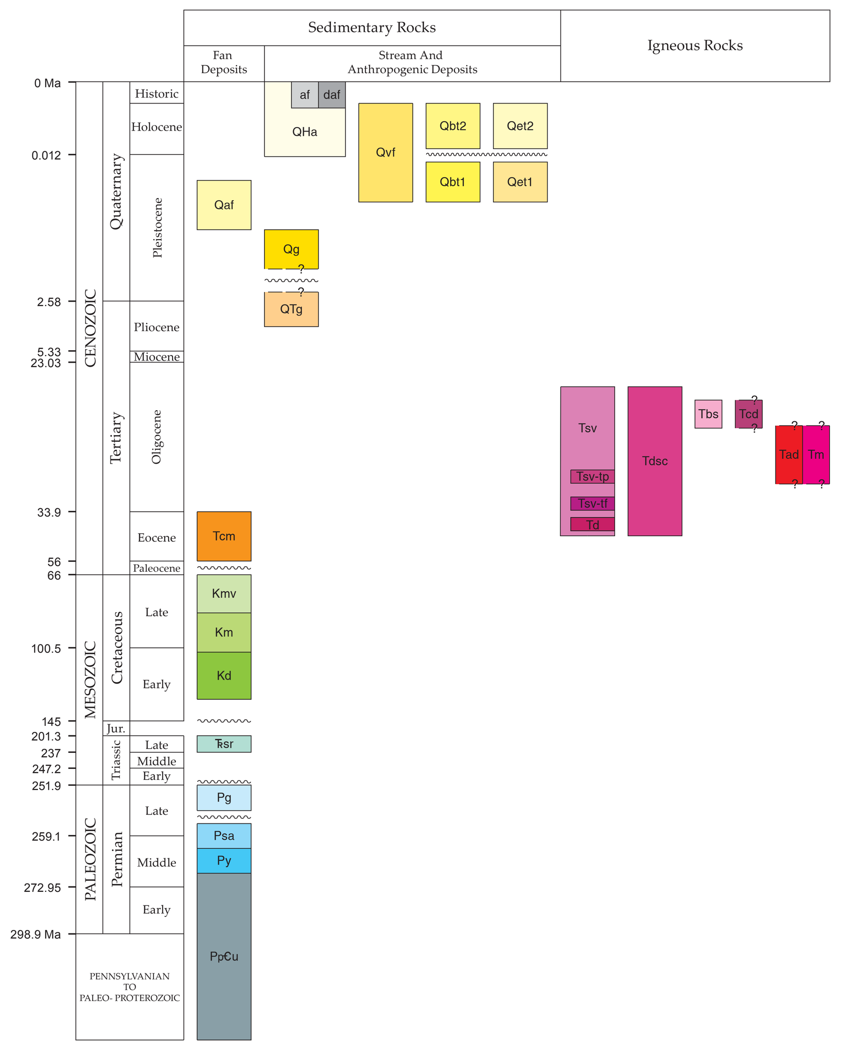

Explanation of Map Symbols

- Contact—Identity and existence are certain or questionable where queried. Location is accurate where solid, approximate where dashed, or concealed where dotted.
- Fault (generic; vertical, subvertical, or high-angle; or unknown or unspecified orientation or sense of slip)—Identity and existence are certain or questionable where queried. Location is accurate where solid, approximate where dashed, or dotted where concealed.
- Normal fault—Identity and existence are certain or questionable where queried. Location is approximate where long dashed, inferred where short dashed, or dotted where concealed. Ball and bar are on the downthrown block.
- Anticline—Identity and existence certain. Location is approximate where dashed or concealed where dotted.
- Syncline—Identity and existence are certain. Location is approximate where dashed or concealed where dotted.
- i3 — Paleocurrent direction. Number of imbricated gravel clasts measured indicated by i#.
- 11 — Small, minor inclined fault—Showing strike and dip.
- Small, minor vertical or near-vertical fault
- 28 — Small, minor inclined joint—Showing strike and dip.
- Small, minor vertical or near-vertical joint
- 87 — Inclined bedding—Showing strike and dip
- 70 — Inclined slickenline, groove, or striation on fault surface—Showing bearing and plunge
- H 02463 — Water well, type unspecified—Showing NM Office of the State Engineer W.A.T.E.R.S. database reference number
- Fault (in cross section)—Arrows show the relative motion along the axis of the fault.
- H 02858, T.D. 300 ft — Well location (in cross section)—Used to establish stratigraphy and geologic unit depth. Showing well number and total depth.
- H 02463, T.D. 500 ft — Well location, projected (in cross section)—Used to establish stratigraphy and geologic unit depth. Showing well number and total depth.
- A — A' — Cross section line
- Unconformity in the Correlation of Map Units

Description of Map Units

ANTHROPOGENIC DEPOSITS

af — **Artificial Fill**—Artificial fill for stock tanks and highway embankments.

daf — **Disturbed Artificial Fill**—Heavily disturbed land and artificial fill. Mapped where extensive, underlying deposits are obscured, and/or geomorphic surfaces are extensively altered.

QUATERNARY AND TERTIARY SURFICIAL DEPOSITS

QHa — **Alluvium**—Unlithified gravel and poorly to moderately sorted clay, silt, and sand in active stream channels and ephemeral arroyos. Generally incised into **Qvf** and terrace deposits. Only mapped where extensive; unit is otherwise lumped with **Qvf**. Thickness: 0 to 4? meters.

Qvf — **Valley Fill**—Unlithified valley fill composed of poorly sorted clay, silt, and sand, commonly with angular to subrounded cobbles of local bedrock. Matrix material is light to dark brown. Grades into minor alluvial and colluvial fans on toes of hillslopes. Anthropogenic disturbance common in developed areas. Generally incised by active drainages, floored by sand and cobble to boulder gravel of **QHa**. Thickness: 0 to 12? meters.

Qaf — **Alluvial Fan Deposits**—Alluvial fans composed of poorly sorted cobbles, boulders, sand, silt, and clay. Fans head in short, steep tributary canyons and interfinger with and/or spread out onto **Qvf** and terrace deposits. Stabilized by vegetation, apparently no longer active, and locally incised by drainages floored with **QHa**. Only mapped along major drainages where geomorphic expression is clear on aerial photos. Thickness: 0 to 8? meters.

Qbt2 — **Lower Terrace Deposit of Rio Bonito**—Poorly sorted alluvial deposits composed of interstratified fine to coarse, tan sand and sandy cobble to boulder gravel. Clasts are dominantly Bonito Lake stock (**Tbs**) and mixed volcanic and intrusive igneous rocks. Deposit forms a terrace whose tread is generally preserved and is within a few meters of present stream grade. Largely mapped from aerial photographs. Thickness: 0 to 3 meters.

Qbt1 — **Upper Terrace Deposit of Rio Bonito**—Poorly sorted alluvial deposits composed of interstratified fine to coarse, tan sand and sandy gravel of rounded cobbles and boulders. Clasts are dominantly Bonito Lake stock (**Tbs**) and mixed volcanic and intrusive igneous rocks. Deposit forms a terrace whose tread is generally dissected and is at least 5 to 6 meters above present stream grade. Grades into and/or is locally overlapped by hillslope colluvium. Largely mapped from aerial photographs. Thickness: 0 to 6? meters.

Qet2 — **Lower Terrace Deposit of Eagle Creek**—Poorly sorted alluvial deposits composed of interstratified fine to coarse, tan sand and sandy cobble to boulder gravel. Deposit forms a terrace whose tread is generally preserved and is within a meter of present stream grade. Largely mapped from aerial photographs. Thickness: 0 to 3 meters.

Qet1 — **Upper Terrace Deposit of Eagle Creek**—Poorly sorted alluvial deposits composed of interstratified fine to coarse sand and sandy gravel of rounded cobbles and boulders. Deposit forms a terrace whose tread is preserved and is 3 to 4 meters above present stream grade. In Eagle Creek canyon between the west end of Gavilan Ridge and Alto reservoir the terrace tread is continuous with remnants(?) of a strath terrace beveled on bedrock of Mancos Shale and Mesaverde Group sandstones and shales. Largely mapped from aerial photographs. Thickness: 0 to 5? meters.

Qg — **Stream Gravel Deposits**—Moderately lithified, crudely bedded, pebble to boulder gravel in Gavilan Canyon. Approximately 45 meters lower in elevation than **QTg** deposits. Poorly exposed, but appears to have smaller, more angular, and less weathered clasts than **QTg**. Postdates incision of modern drainages and is correlative to stream gravel unit (**Qg**) in the Ruidoso and Ruidoso Downs quadrangles to the south. Correlated by Moore et al. (1988a) to the Palomas gravel of the Tularosa basin. Thickness: 0 to 20? meters.

QTg — **Pediment Gravel Deposits**—Moderately lithified, crudely bedded, pebble to boulder gravel with reddish clayey sand matrix and local lenses of sand and sandy clay. Largest boulders are 80 centimeters in diameter. Clasts are >90% Sierra Blanca volcanic rocks and associated intrusive igneous rocks. Clasts on surface of deposit are heavily weathered and fractured. Surface is partly stripped. Contains stage III to III+ carbonate soil near surface and local strong carbonate buildup (equivalent to stage IV carbonate soil development) at base of unit. Road cuts in the Sonterra Ranch area expose irregular blebs and lenses of subsurface carbonate cementation, possibly deposited by groundwater. Extensive downslope colluvium makes base of unit hard to define where not exposed in road cuts. Caps hills and broad flat mesas in the eastern third of the quadrangle. Base of deposit slopes east at >100 feet per mile. Deposited by steep gradient streams draining the Sierra Blanca, predating incision of modern drainages. Thickness: 0 to 30? meters.

CENOZOIC IGNEOUS ROCKS

Tbs — **Bonito Lake Stock**—Light-purple to gray, porphyritic–phaneritic syenite. Rock is dominantly potassium feldspar with 10–15% hornblende and biotite and <5% quartz. Propylitic alteration of mafic minerals to chlorite and epidote is common. Intrusive contact in Mineral Farms Canyon exhibits dikelets and apophyses of purple syenite with aphanitic cooling rind in dark-grey, aphanitic andesite of **Tdsc**. Extensive bleaching and silicification due to hydrothermal alteration is common along northern margin with **Tsv**. Remainder of margin is often marked by a variably bleached and iron-stained border facies of grayish-lavender, aphanitic-porphyritic or very fine-grained phaneritic-porphyritic syenite. Southwest of Villa Madonna the syenite grades into greenish gray monzonite with more plagioclase than potassium feldspar and extensive alteration of mafic minerals to chlorite. K-Ar age of 26.6 Ma (Thompson, 1972). Thickness: Base and top not exposed; ≥1200? meters.

Tad — **Andesite/Diorite Dike, undivided**—Aphanitic to very fine-grained phaneritic or phaneritic-porphyritic dike rocks. Generally dark gray on fresh surface and brown to black on weathered surfaces. When phaneritic, often has a "salt and pepper" appearance due to fine-grained, equigranular, white feldspar and black to brown augite(?). Phenocrysts include augite, hornblende, and tabular intermediate(?) plagioclase. Tabular plagioclase phenocrysts are up to 4 centimeters in diameter and are usually aligned with the dike margins. Thickness: dikes are <1 to 5 meters wide.

Tm — **Monzonite(?) Dike**—Tan to brown, aphanitic to very fine-grained phaneritic dike rocks. Typically composed of approximately equal amounts of white feldspar and tan to brown mafic minerals with little or no quartz. Often weathers in a granular fashion resulting in a surface texture resembling sandstone. Feldspar is largely intermediate(?) plagioclase with lesser amounts of potassium feldspar and forms a felted network of interlocking crystals. Includes rocks ranging from syenite to diorite in composition. Thickness: dikes are <1 to 5 meters wide.

Tcd — **Diorite of Champ Hill**—Dark-gray to grayish-brown, fine-grained phaneritic diorite with 10–15% phenocrysts of augite. Forms an irregular pluton underlying Champ Hill and much of the surrounding area east of NM-48 in the northeast corner of the quadrangle. Subcrop and float of this rock and similar rocks with more or fewer phenocrysts of augite and plagioclase and variable phenocryst size cover a large area with inliers or xenoliths of Mesaverde sandstone. Probably a stock (forming Champ Hill) and associated dikes and sills. Float of similar rocks from dikes and sills is common in the northern half of the quadrangle. Thickness: Base and top not exposed; sill shown in cross section A–A' ≥190 meters.

Tsv — **Sierra Blanca Volcanic Rocks, undivided**—Walker andesite breccia of Thompson (1972). Interbedded dark-purple, purplish-red, red, and light- to dark-gray and gray-green volcanic flow breccias, volcanic debris flows, shallow intrusive sills, lahars, and volcaniclastic sedimentary rocks from the Sierra Blanca volcanic center to the west of the quadrangle. Rocks are generally alkalic and range from mafic (tephrite, phonotephrite, trachybasalt) to intermediate (andesite and latite) to felsic (rhyolite, trachyte, phonolite) in composition. Flow breccias are dominant and consist of varicolored, angular to subrounded clasts of volcanic and lesser intrusive rocks in a purple or purplish-gray, fine-grained matrix. Matrix is often propylitically altered. Clast population may be monolithologic or varied. Outcrops are massive to crudely bedded and individual flow units are generally 2 to 3 meters thick. Shallow intrusive sills are light to dark gray and aphanitic. Lahar deposits and volcaniclastic sedimentary rocks are red to purple muddy sandstones to conglomerates with variably developed bedding and sorting. Sandstones are well bedded, often with fining-upward graded beds less than 0.5 centimeters thick. Natural exposures of all units are poor and individual units are not laterally traceable. Not subdivided except in areas compiled from Moore et al. (1988b, see below). Good exposures are in road cuts on NM-532 and display interbedded volcanic and volcaniclastic units folded into 50 to 100 meter wavelength synclines and anticlines, probably due to faulting and forcible intrusion of numerous dikes and sills. Thickness: ≥250 meters.

Tsv-tp — **Trachyphonolite Porphyry Flows**—Fine- to medium-grained, medium- to dark-gray-green flows with plagioclase phenocrysts. Unit from Moore et al. (1988b). Thickness: ≥25 meters.

Tsv-tf — **Trachybasalt Flows**—Fine- to very fine-grained, dark-gray aphyric flows. Unit from Moore et al. (1988b). Thickness: ≈60 meters.

Td — **Diorite**—Shallow subvolcanic sill or non-vesicular flow concordant with over and underlying **Tsv** flow breccias. Medium- to dark-gray, aphanitic to very fine-grained phaneritic matrix with 10–45% plagioclase phenocrysts from <1 to 4 centimeters in length and 5–7% augite phenocrysts generally less than 1 centimeter in length. Plagioclase phenocrysts are often aligned horizontally or grouped in radial rosettes. Thickness: ≈90 meters.

Tdsc — **Dike and Sill Complex**—Area northeast of the Bonito Lake stock characterized by float of a wide variety of intermediate and felsic igneous rocks including andesite, diorite, monzonite, and latite, but very sparse outcrop. Appears to be >90% igneous rocks. No outcrop or float of Bonito Lake stock or textures indicative of flow breccias, lava flows, or tuffs. Field relations suggest that felsic rocks such as monzonite are more common as irregular, discordant masses, whereas intermediate rocks such as diorite are more common as dikes and sills. Isolated subcrop on hilltop west of Mills Canyon of white to tan quartz sandstone is either Mesaverde Group sandstone or contact metamorphosed Cub Mountain Formation sandstone and is the only sedimentary rock observed in this unit. Unit is probably a dike and sill complex. Roadcut at Bonito Store exhibits several vertical andesite dikes intruded into gray aphanitic andesite sills or nonvesicular flows(?). Contact with **Tsv** is gradational between Mills and Vickers Canyons. Thickness: Base and top not exposed; ≥600? meters.

CENOZOIC SEDIMENTARY ROCKS

Tcm — **Cub Mountain Formation**—White to tan sandstones, dark-red sandy mudstones, and purplish-red silty mudstones. Sandstones are medium- to thick-bedded, cross-bedded, medium-grained, and arkosic to volcaniclastic. Pebble conglomerate lenses, mudballs, and rip-up clasts of red mudstone, and olive, black, and gray siltstone and shale are locally common. Sandstones are generally more friable than underlying Cretaceous sandstones. Sandy and silty mudstones are thick bedded to massive and micaceous. Several outcrops are volcaniclastic in nature, and the unit thus includes the Sanders Canyon Formation of Cather (1991), but the two formations are not mappable separately in the quadrangle. Unit is ubiquitously intruded by igneous dikes, sills and irregular masses. Thickness: ≥450 meters.

MESOZOIC SEDIMENTARY ROCKS

Kmv — **Cretaceous Mesaverde Group, undivided**—Lavender to tan sandstone and conglomerate, olive to gray sandy siltstone and siltstone, and dark-gray, grayish-purple, and black shale. Sandstones are fine- to medium-grained, medium- to very thick-bedded, trough cross-bedded, and composed of subrounded to subangular grains. Dominantly quartzose and resistant, but locally arkosic and friable. Conglomerate is present as lenses within sandstone beds. Iron concretions and plant fossils are common. Shales are carbonaceous and fissile and usually interbedded with blocky weathering, thin- to medium-bedded, occasionally micaceous, siltstone and sandy siltstone layers with rip-up clasts of black shale. Subdivisions of the unit (e.g., Gallup Sandstone, Crevasse Canyon Formation) are not mappable in the quadrangle. Unit is ubiquitously intruded by igneous dikes, sills and irregular masses. Adjacent to these bodies shales are often contact metamorphosed to low grade hornfels and weather into gray angular chips rather than black flakes. Thickness: ≈240 meters.

Km — **Mancos Shale**—Black to purplish-gray, laminated fissile shale. Ovoid calcareous concretions are locally abundant. Black to dark-gray to olive, thin-bedded, fine-grained sandstone and siltstone beds less than 0.5 meters thick and thin- to medium-bedded limestones 1 to 2 meters thick are minor constituents. The contact with the underlying Dakota Sandstone is transitional over at least a 50 foot interval, with thin medium-grained quartz sandstone beds within black fissile shale. Igneous intrusions are common. Thickness: ≈335 meters.

Kd — **Dakota Sandstone**—Gray to tan to purple sandstone and minor black shale. Sandstone is medium- to thick-bedded, trough to tabular cross-bedded, ripple-marked, and composed of subangular to subrounded, vitreous quartz grains. Orange to rusty red liesegang bands are common on bedding planes and fracture surfaces. Sandstone is more resistant, forms more prominent outcrops, and weathers into more angular fragments than overlying Mesaverde sandstones. Matrix-supported sandy chert pebble conglomerate is present as a 1 meter thick layer at the base of unit and as sparse lenses throughout the unit. Thin, discontinuous beds of black shale similar to the overlying Mancos Shale are sparsely distributed throughout the upper portions of the unit. Thickness: ≈105 meters.

Ŧsr — **Santa Rosa Formation**—Dark brownish-red, fine-grained sandstone, siltstone, and dark red mudstone. Reduction spots are common in the sandstone and siltstone. Base of the unit is marked by a gray to orange to red, medium- to thick-bedded quartzite and chert pebble conglomerate with a matrix of coarse chert-rich sand. Conglomerate is scoured into underlying Grayburg Formation. Very poorly exposed and usually mantled by colluvium from overlying Dakota Formation. Thickness: 33 to 45 meters.

PALEOZOIC SEDIMENTARY ROCKS

Pg — **Grayburg Formation**—Gray, tan, and yellowish-brown, fine-grained sandstone and siltstone and minor gypsum. Sandstones and siltstones are very thin- to thick-bedded, parallel- to cross-bedded, and composed of quartz. Very poorly exposed. Thickness: ≈350 meters.

Psa — **San Andres Formation**—Light- to dark-gray and bluish-gray limestone and dolomite. Limestones and dolomites range from thin- to very thick-bedded, and are carbonate mudstones, wackestones, and grainstones. Freshly broken surfaces are darker gray than weathered surfaces and occasionally fetid. Beds are often silty or sandy. Dark-brown, irregular chert nodules are sparse. Fossils are sparse and are dominantly crinoid stem fragments. Intraformational solution breccias and paleokarst features are common along faults and as isolated occurrences, probably collapsed caves. They are characterized by red soil and red and yellow breccia fragments. Contact with the overlying Grayburg Formation is marked by development of reddish-yellow to buff solution breccia and abundant vugs filled with calcite crystals. The base of the unit is characterized by irregular bedding dips due to gypsum dissolution in the underlying Yeso Formation. Delineation of the San Andres into the lower thick-bedded Rio Bonito Member and upper thin-bedded Bonney Canyon Member (Kelley, 1971) was attempted but was not possible due to steep topography, heavy vegetation, and sparse outcrop. The lowest portions of the unit do contain abundant thick beds, but in this area vertical changes in bedding thickness and bed color are not mappable distinctions. Thickness: ≈335 meters.

Py — **Yeso Formation**—Cross-section only. Sandstone, siltstone, carbonates, and gypsum. Thickness: ≥240 meters based on exposures in Ruidoso Downs quadrangle to the southeast. Wasiolek (1991) reported a regional thickness range of 320 to 380 meters based on wells from the north central part of the Mescalero Reservation.

PpЄu — **Permian to Proterozoic Rocks, undivided**—Cross-section only. Paleozoic sedimentary rocks and Proterozoic igneous and metamorphic rocks, undivided. Thickness of Sub-Yeso Paleozoic rocks unknown.

References

Cather, S. M., 1991, Stratigraphy and provenance of Upper Cretaceous and Paleogene strata of the western Sierra Balca Basin, New Mexico, in Barker, J. M., Kues, B. S., Austin, G. S., and Lucas, S. G., eds., Geology of the Sierra Blanca, Sacramento, and Capitan Ranges: New Mexico Geological Society, Guidebook 42, p. 265-275.

Kelley, V. C., 1971, Geology of the Pecos Country, Southeastern New Mexico: New Mexico Bureau of Mines and Mineral Resources Memoir 24, 75 p.

Moore, S. L., Foord, E. E., and Meyer, G. A., 1988a, Geologic and aeromagnetic map of a part of the Mescalero Apache Indian Reservation, Otero County, New Mexico: U. S. Geological Survey Miscellaneous Investigations Series Map I-1775, 1:50000 scale.

Moore, S. L., Foord, E. E., Meyer, G. A., and Smith, G. W., 1988b, Geologic Map of the northwestern part of the Mescalero Apache Indian Reservation, Otero County, New Mexico: U. S. Geological Survey Miscellaneous Investigations Series Map I-1895, scale 1:24000.

Thompson, T. B., 1972, Sierra Blanca Igneous Complex, New Mexico: Geological Society of America Bulletin, v. 83, p. 2341-2356.

Wasiolek, M., 1991, The hydrogeology of the Permian Yeso formation within the upper Rio Hondo Basin and the Eastern Mescalero Apache Indian Reservation, Lincoln and Otero Counties, New Mexico, in Barker, J. M., Kues, B. S., Austin, G. S., and Lucas, S. G., eds., Geology of the Sierra Blanca, Sacramento, and Capitan Ranges: New Mexico Geological Society, Guidebook 42, p. 343-351.

Geologic Cross Section A—A'

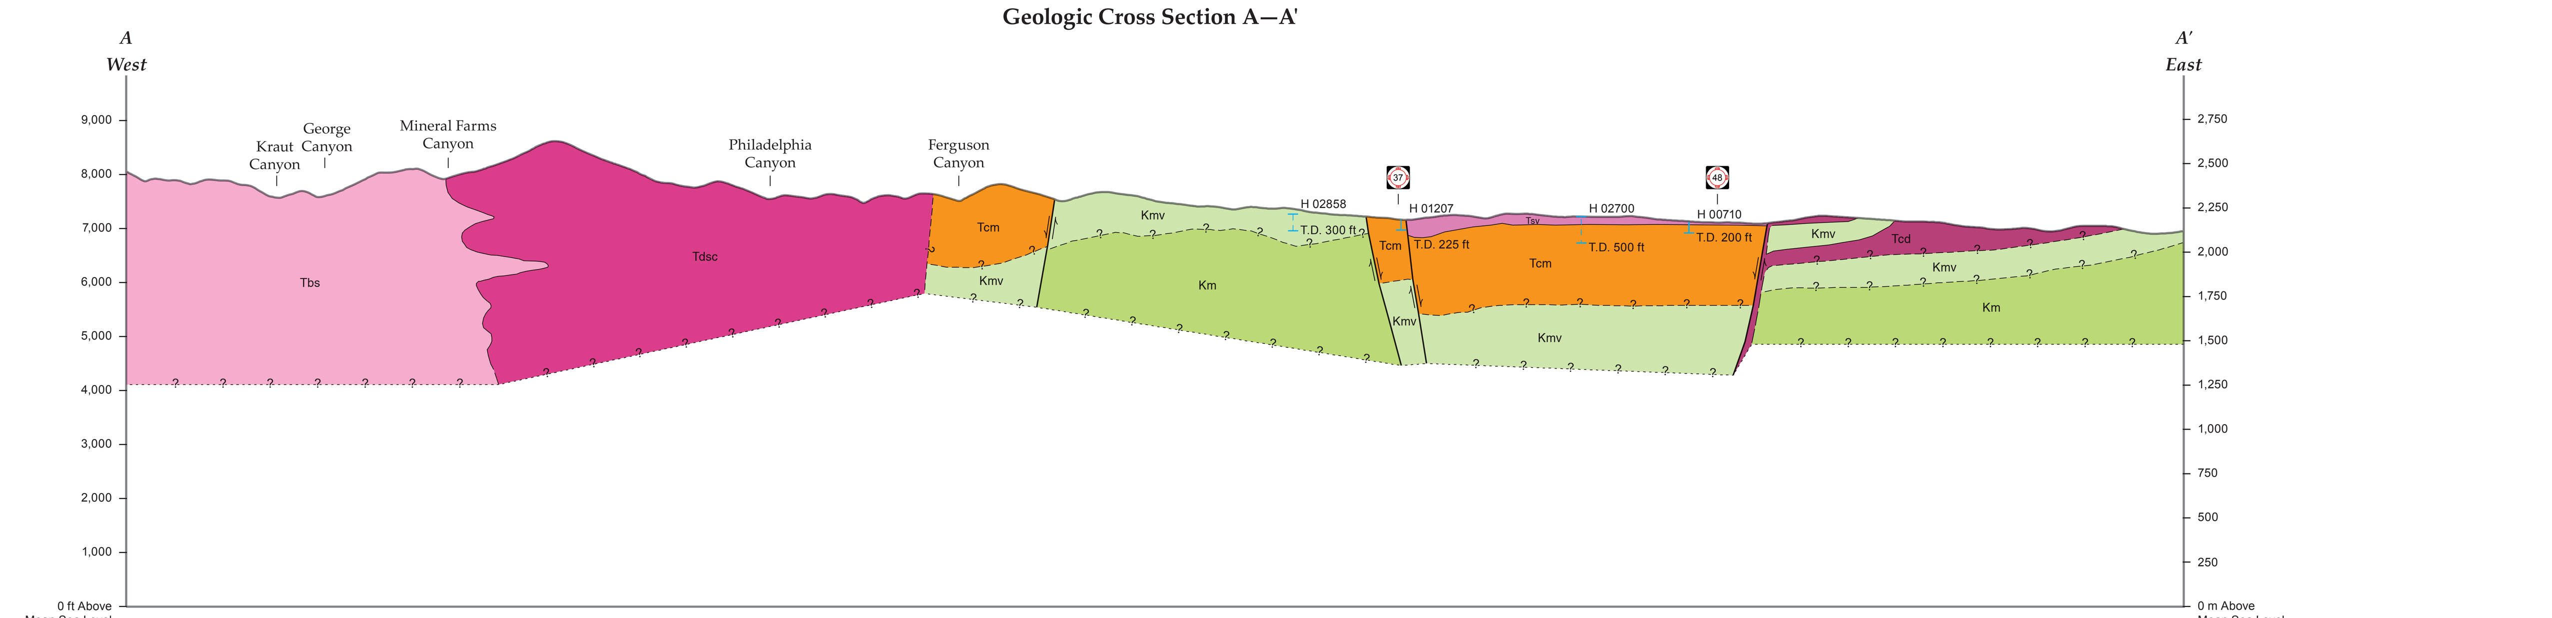

Geologic Cross Section B—B'

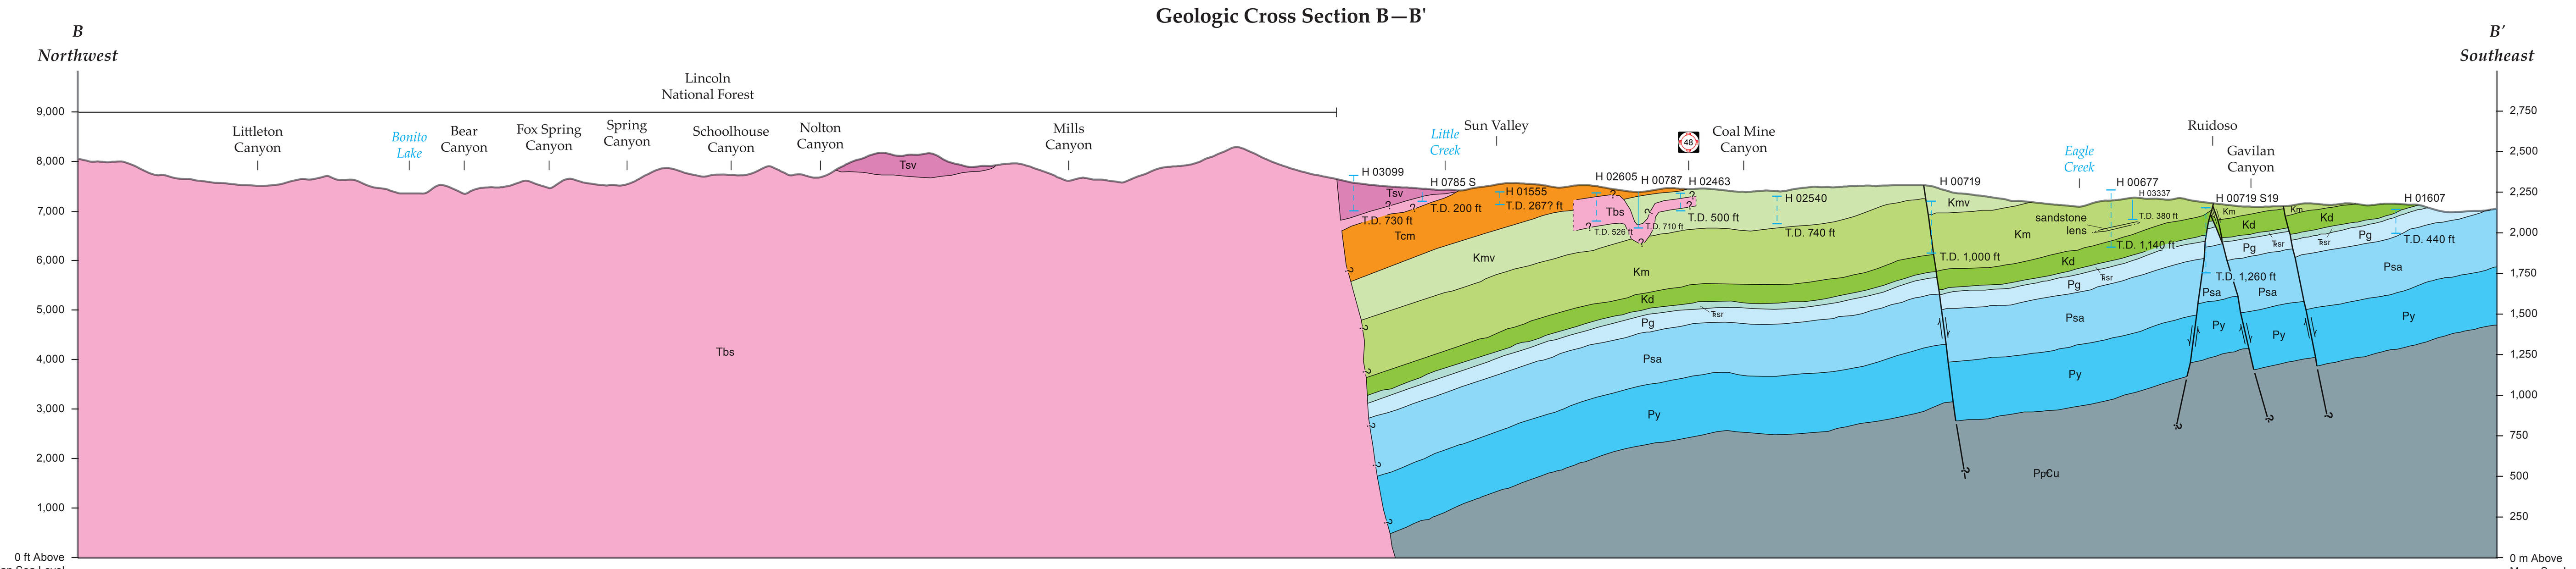

Base map from U.S. Geological Survey 2017.
North American Datum of 1927 (NAD27)
Projection and 1,000-meter grid: Universal Transverse Mercator, Zone 13N, shown in blue.
10,000-foot ticks: New Mexico Coordinate System of 1927 (central zone), shown in red.

Roads.....U.S. Census Bureau, 2015–2016
Roads within US Forest Service Land.....FSTopo Data, 2012–2016
Names.....GNIS, 2016
Hydrography.....National Hydrography Dataset, 2014
Contours.....IFSAR 4.5 m Digital Terrain Model, 2008
Public Land Survey Sytsem.....BLM, 2011
Wetlands.....FWS National Wetlands Inventory 1977–2014

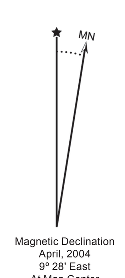

1:24,000

Contour Interval 40 Feet

National Geodetic Vertical Datum 1929

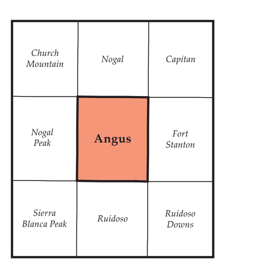

Quadrangle Location

New Mexico Bureau of Geology and Mineral Resources
New Mexico Tech
801 Leroy Place
Socorro, New Mexico
87801-4796

[575] 835-5490

This and other STATEMAP quadrangles are available for free download in both PDF and ArcGIS formats at:

http://geoinfo.nmt.edu

Digital layout and cartography by the NMBGMR Map Production Group:
Phil L. Miller, Amy L. Dunn, and Katherine J. Sauer

New Mexico Bureau of Geology and Mineral Resources
Open-File Geologic Map 95

Mapping of this quadrangle was funded by a matching-funds grant from the STATEMAP program of the National Cooperative Geologic Mapping Act, administered by the U. S. Geological Survey, and by the New Mexico Bureau of Geology and Mineral Resources (Dr. Peter A. Scholle, *Director and State Geologist;* Dr. J. Michael Timmons, *Assoc. Director for Mapping Programs*).

Geologic Map of the Angus 7.5-Minute Quadrangle, Lincoln and Otero Counties, New Mexico

May, 2004

by
Geoffrey Rawling

New Mexico Bureau of Geology and Mineral Resources
801 Leroy Place, Socorro, NM 87801

Comments to Map Users

A geologic map displays information on the distribution, nature, orientation, and age relationships of rock and deposits and the occurrence of structural features. Geologic and fault contacts are irregular surfaces that form boundaries between different types or ages of units. Data depicted on this geologic quadrangle map may be based on any of the following: reconnaissance field geologic mapping, compilation of published and unpublished work, and photogeologic interpretation. Locations of contacts are not surveyed, but are plotted by interpretation of the position of a given contact onto a topographic base map; therefore, the accuracy of contact locations depends on the scale of mapping and the interpretation of the geologist(s). Any enlargement of this map could cause misunderstanding in the detail of mapping and may result in erroneous interpretations. Site-specific conditions should be verified by detailed surface mapping or subsurface exploration. Topographic and cultural changes may not be shown due to recent development.

Cross sections are constructed based upon the interpretations of the author made from geologic mapping and available geophysical and subsurface (drillhole) data. Cross sections should be used as an aid to understanding the general geologic framework of the map area, and not be the sole source of information for use in locating or designing wells, buildings, roads, or other man-made structures.

The New Mexico Bureau of Geology and Mineral Resources created the Open-file Geologic Map Series to expedite dissemination of these geologic maps and map data to the public as rapidly as possible while allowing for map revision as geologists continued to work in map areas. Each map sheet carries the original date of publication below the map as well as the latest revision date in the upper right corner. In most cases, the original date of publication coincides with the date of the map product delivered to the National Cooperative Geologic Mapping Program (NCGMP) as part of New Mexico's STATEMAP agreement. While maps are produced, maintained, and updated in an ArcGIS geodatabase, at the time of the STATEMAP deliverable, each map goes through cartographic production and internal review prior to uploading to the Internet. Even if additional updates are carried out on the ArcGIS map data files, citations to these maps should reflect this original publication date and the original authors listed. The views and conclusions contained in these map documents are those of the authors and should not be interpreted as necessarily representing the official policies, either expressed or implied, of the State of New Mexico, or the U.S. Government.

Notes and Acknowledgements

Geology within the Mescalero Tribal lands in the southestern corner of the quadrangle was compiled from Moore et al. (1988b).

Doug Rappuhn of the New Mexico State Engineer's Office kindly provided lithologic logs of water wells in the Ruidoso area.